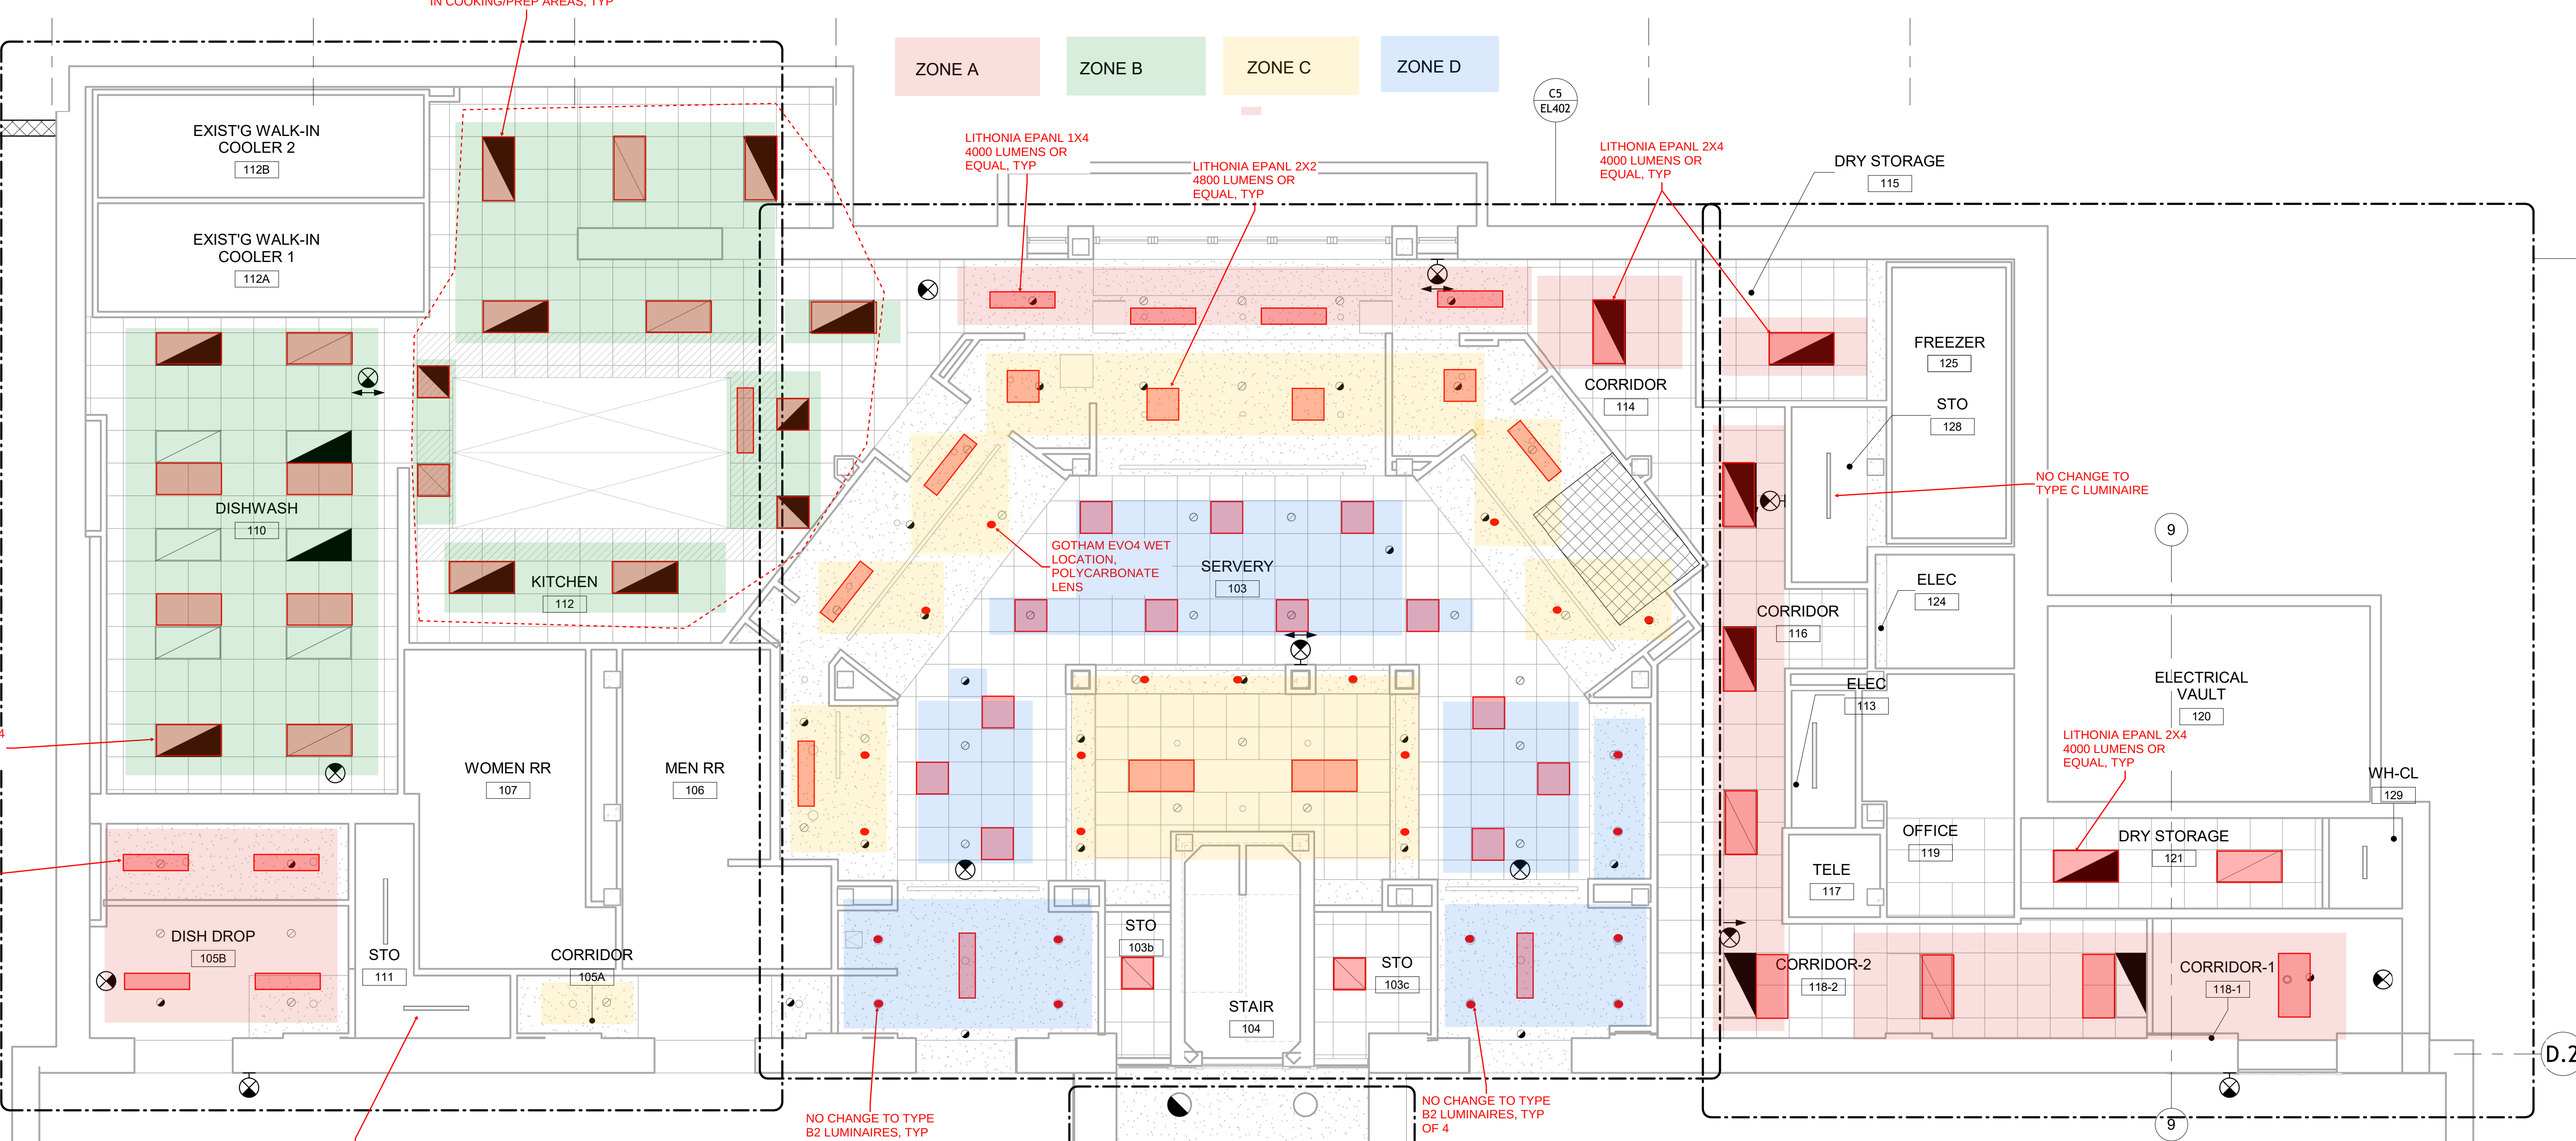
IN COOKING/PREP AREAS, TYP
ZONE A
ZONE B
ZONE C
ZONE D
C5
EL402
EXIST'G WALK-IN COOLER 2
112B
EXIST'G WALK-IN COOLER 1
112A
DISHWASH
110
KITCHEN
112
WOMEN RR
107
MEN RR
106
DISH DROP
105B
STO
111
CORRIDOR
105A
LITHONIA EPANL 1X4 4000 LUMENS OR EQUAL, TYP
LITHONIA EPANL 2X2 4800 LUMENS OR EQUAL, TYP
LITHONIA EPANL 2X4 4000 LUMENS OR EQUAL, TYP
GOTHAM EVO4 WET LOCATION, POLYCARBONATE LENS
SERVERY
103
STO
103b
STAIR
104
STO
103c
CORRIDOR
114
DRY STORAGE
115
FREEZER
125
STO
128
NO CHANGE TO TYPE C LUMINAIRE
9
ELEC
124
CORRIDOR
116
ELEC
113
ELECTRICAL VAULT
120
LITHONIA EPANL 2X4 4000 LUMENS OR EQUAL, TYP
WH-CL
129
OFFICE
119
TELE
117
DRY STORAGE
121
CORRIDOR-2
118-2
CORRIDOR-1
118-1
NO CHANGE TO TYPE B2 LUMINAIRES, TYP
NO CHANGE TO TYPE B2 LUMINAIRES, TYP OF 4
D.2
9