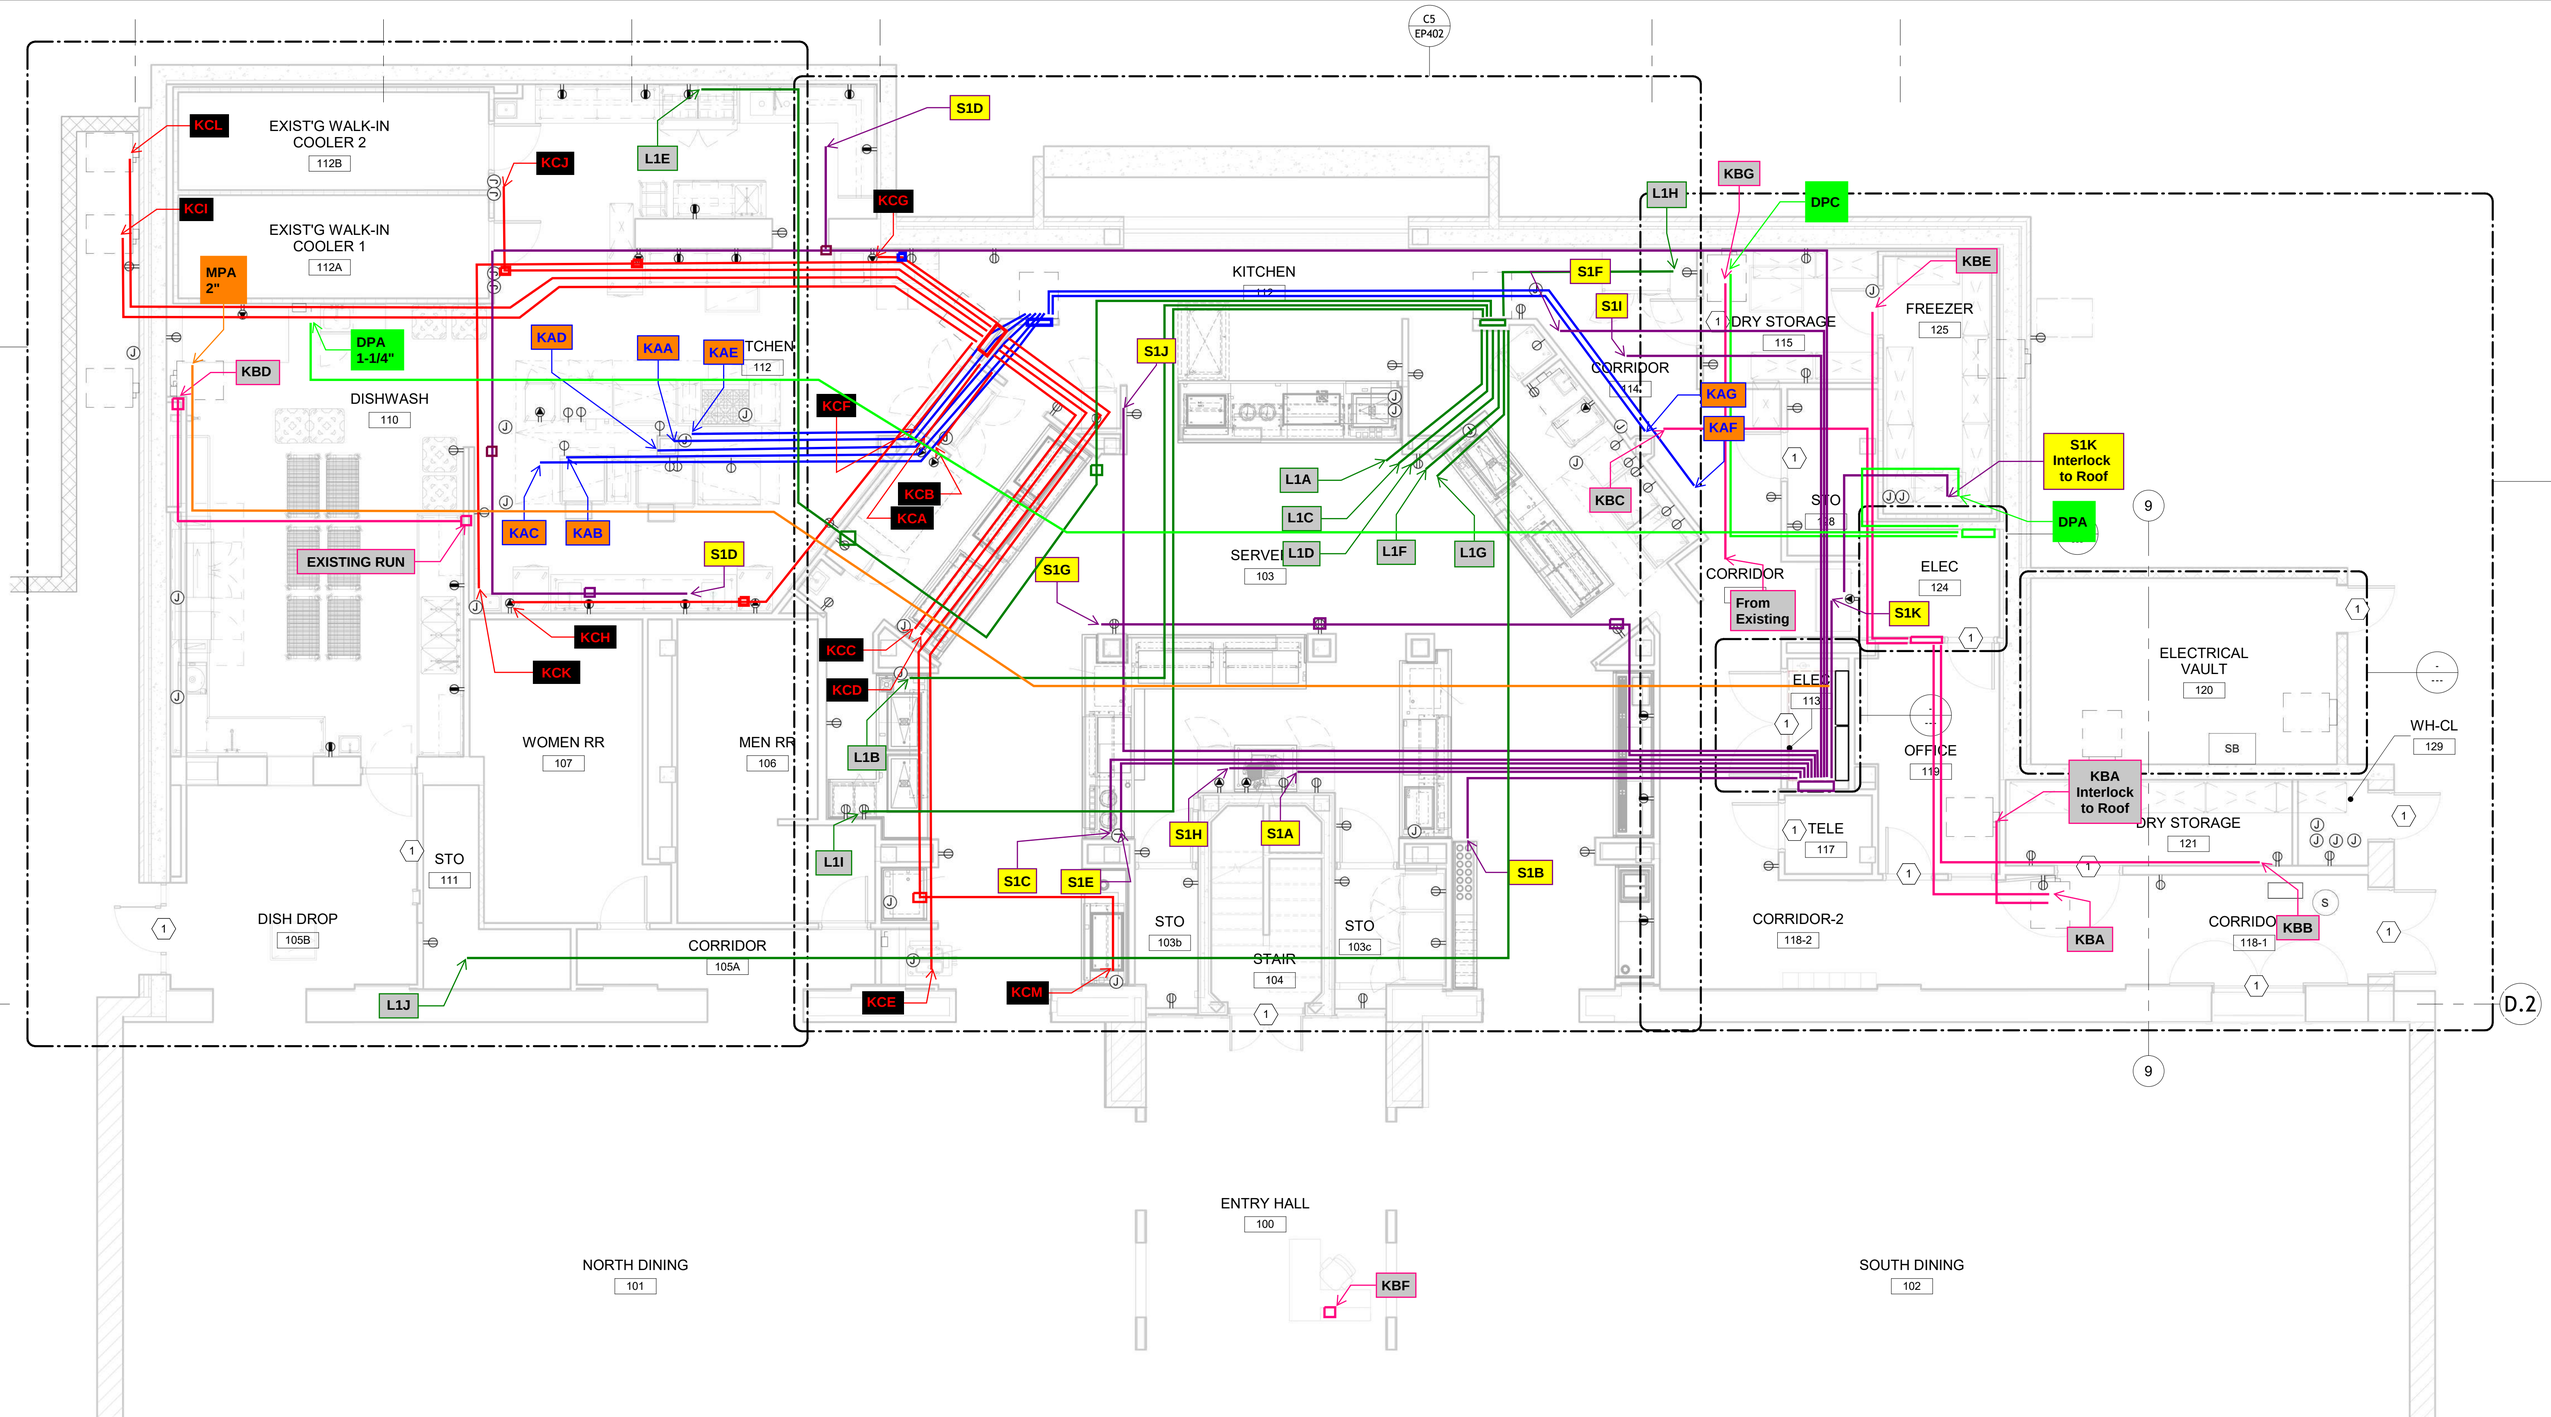
C5
EP402
EXIST'G WALK-IN COOLER 2
112B
EXIST'G WALK-IN COOLER 1
112A
KCL
KCI
KCJ
MPA 2"
DPA 1-1/4"
KBD
L1E
S1D
KCG
KAD
KAA
KAE
KCF
KCB
KCA
KAC
KAB
EXISTING RUN
KCH
KCK
DISHWASH
110
KITCHEN
112
KITCHEN
112
S1J
S1G
KCC
KCD
L1B
L1I
S1C
S1E
KCE
KCM
WOMEN RR
107
MEN RR
106
STO
111
DISH DROP
105B
CORRIDOR
105A
L1J
KITCHEN
112
S1F
S1I
L1H
KBG
DPC
KBE
DRY STORAGE
115
FREEZER
125
CORRIDOR
114
KAG
KAF
KBC
S1K Interlock to Roof
DPA
STO
118
L1A
L1C
L1D
L1F
L1G
SERVE
103
CORRIDOR
From Existing
ELEC
124
S1K
ELEC
113
ELECTRICAL VAULT
120
SB
OFFICE
119
WH-CL
129
KBA Interlock to Roof
DRY STORAGE
121
TELE
117
S1H
S1A
S1B
STO
103b
STO
103c
STAIR
104
CORRIDOR-2
118-2
KBA
CORRIDO
118-1
KBB
9
D.2
ENTRY HALL
100
KBF
NORTH DINING
101
SOUTH DINING
102